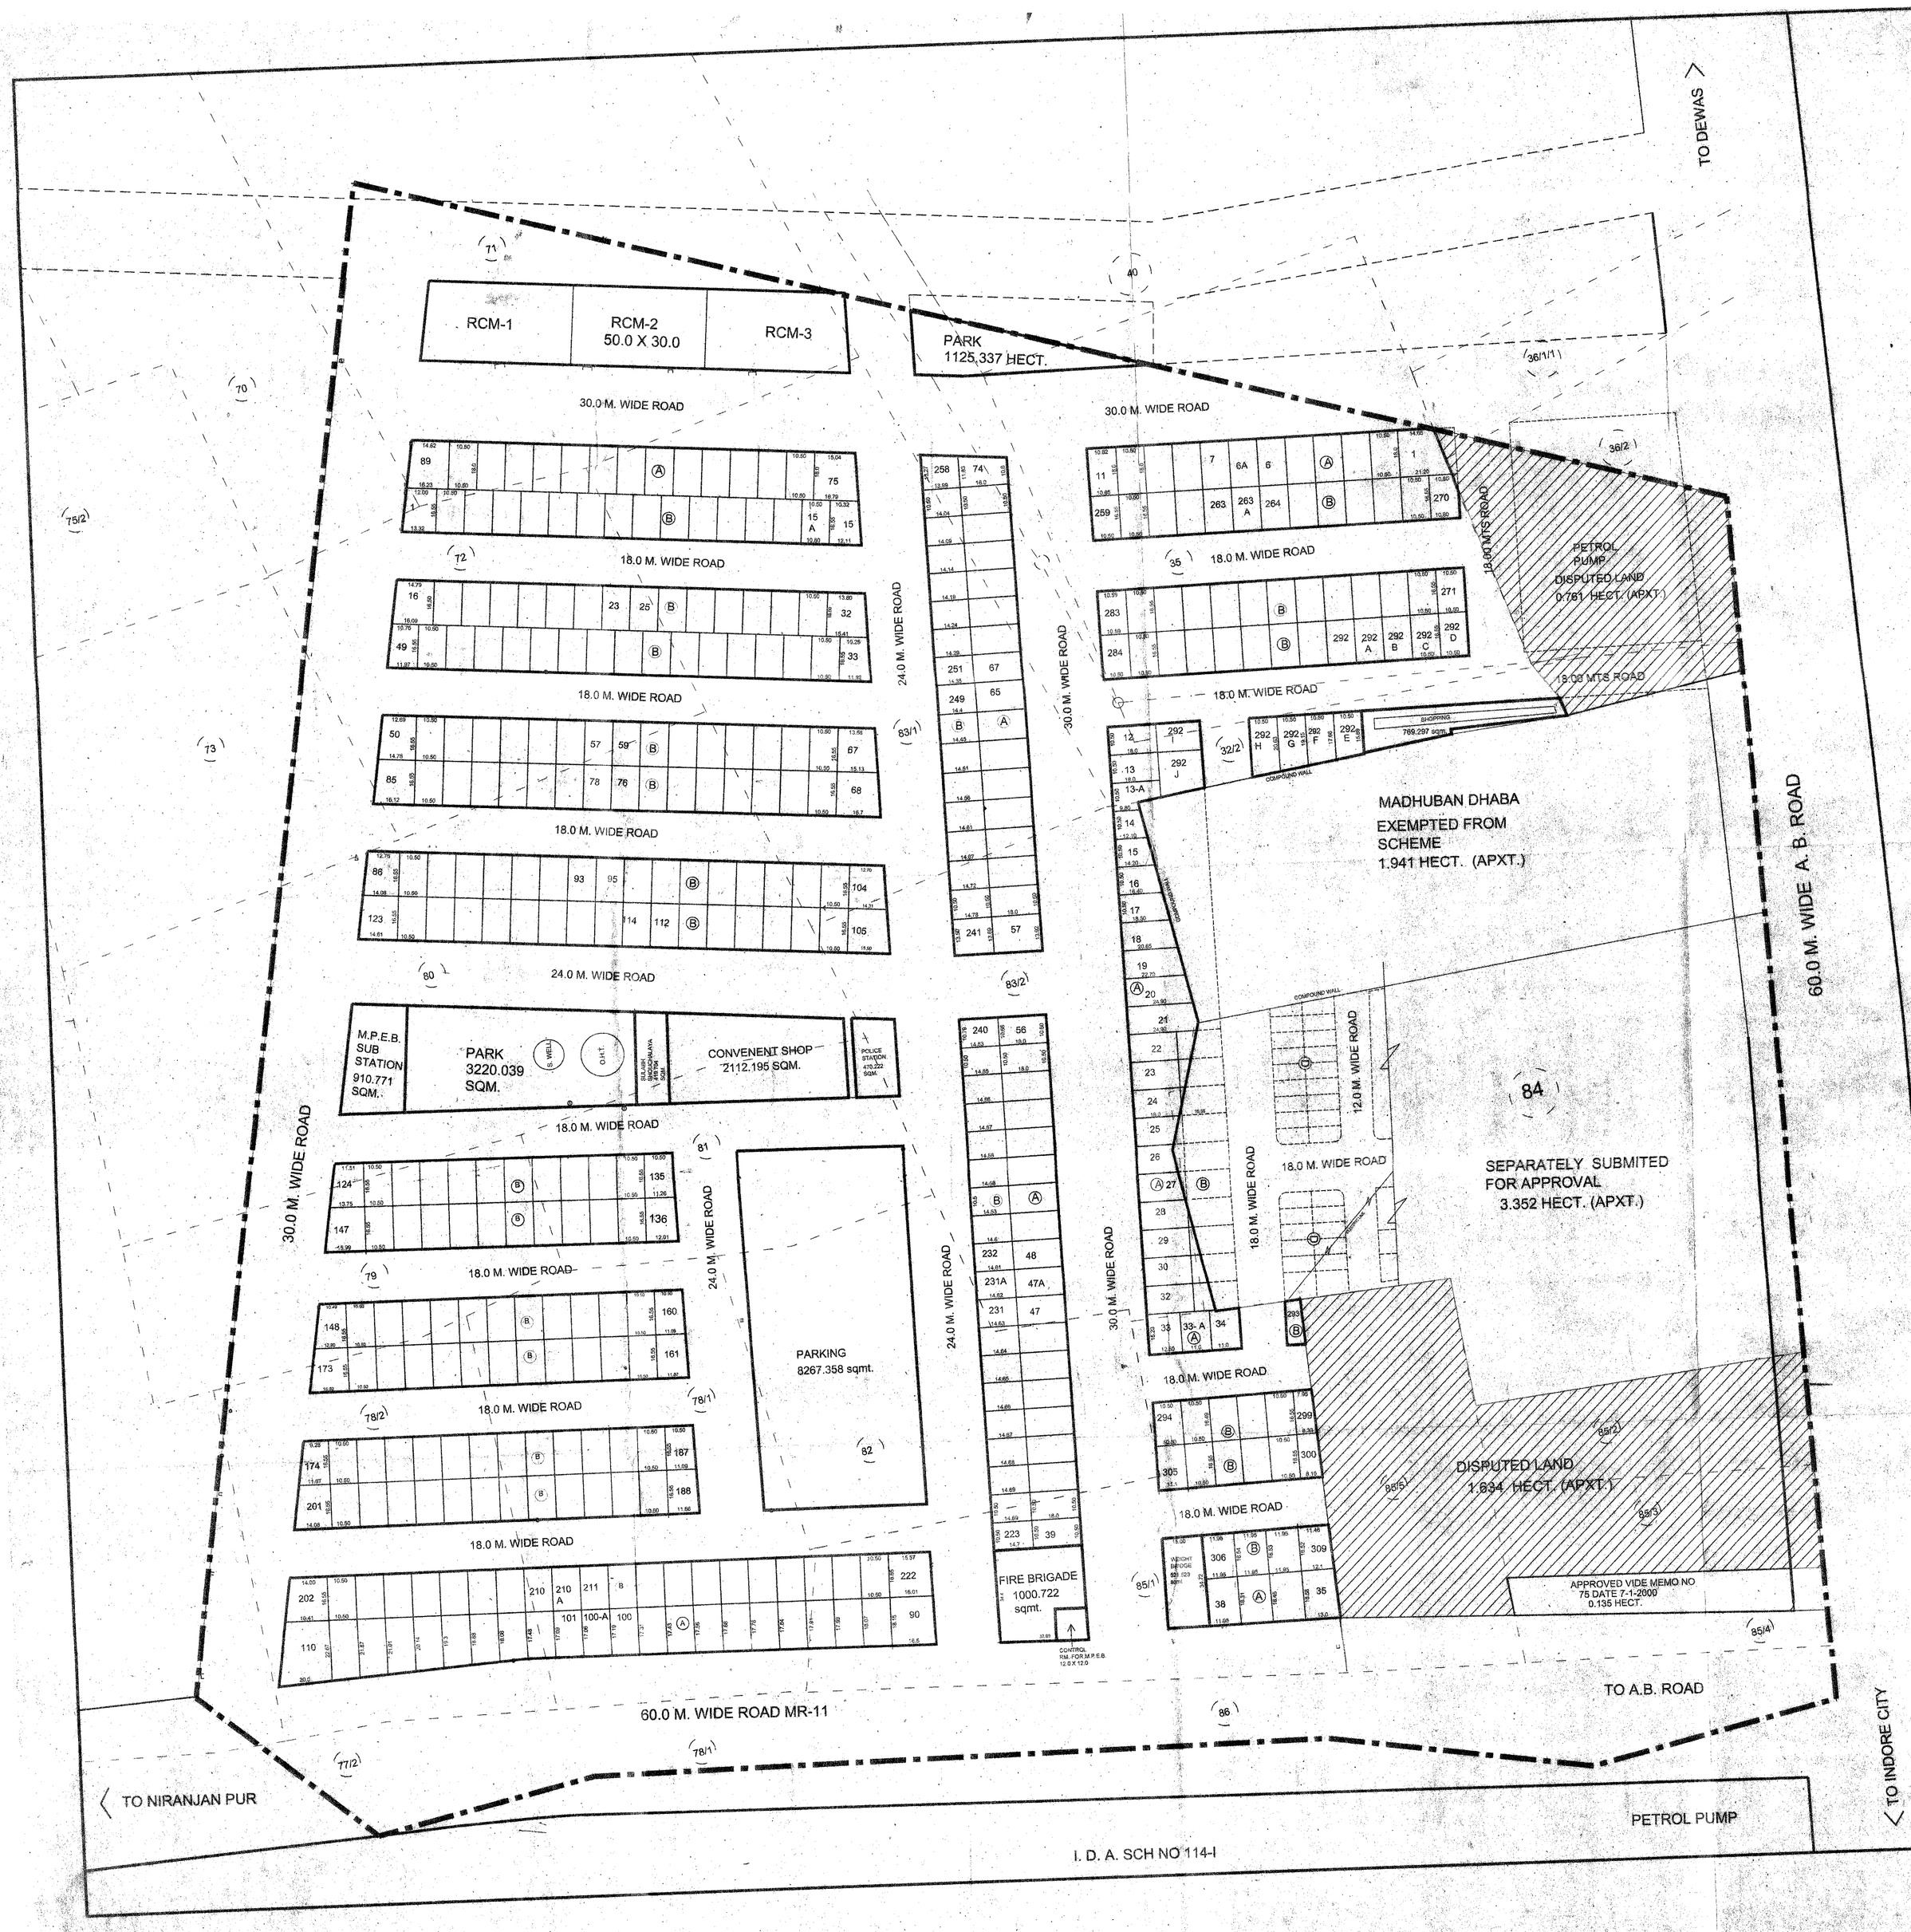

STATEMENT OF AREAS

LAND AREA		30.118 HECT.
AREA UNDER EXEMPTED LAND (MADHUBAN DHABA)		01.941 HECT. (APXT.)
AREA UNDER DISPUTED LAND		02.395 HECT.(APXT.)
AREA UNDER PREVIOUS APPROVED PORTION VIDE MEMO NO 75 DATE 7-1-2000		0.135 HECT.
AREA UNDER KHASRA NO 84 PLAN SEPARATELY SUBMITED FOR APPROVAL		03.352 HECT.
AREA UNDER PLOTS	8.739 HECT.	
AREA UNDER PARK /PARKING	1.2605 "	
PLOT OF AMINITIES		
AREA UNDER M.P.E.B. SUB STATION	0.091 "	
AREA UNDER PLOTS FOR SHOPPING	0.288 "	
AREA UNDER POLICE STATION	0.0470 "	
AREA UNDER SULABH SHOCHALAY	0.0419 "	0.634 HECT.
AREA UNDER FIRE BIRGADE	0.1000 "	
AREA UNDER WEIGHT BRIDGE	0.0521 "	
AREA UNDER CONTROL R.M. FOR M.P.E.B.	0.0144	
AREA UNDER ROAD	11.661 "	

PLOT ARE DELETED

TYPE A- 31,66, (TOTAL 2 NO.)

TYPE B - 24,58,77,94,113,250, (6 NOS)

PLOT ARE ADDED

TYPE A- 6A,13A,33A,,47A,100A (5 PLOTS)

TYPE B - 15A,210A,231A,263A,,292A,292B,292C,293D,292E 292F,292G,292H,292I,292J,33A , (TOTAL 15 NOS.)

INDEX :-

1. SCHEME BOUNDRY SHOWN AS
2. DISPUTED LAND SHOWN AS

N

NOTE -: PREVIOUS PLAN APPROVED WIDE MEMO NO 75 DATE 9-1-95

INDORE DEVELOPMENT AUTHORITY

7 RACE COURSE ROAD INDORE

DRG. NO.	DEMARKETED PLAN OF SCH. NO. 78-I LOHA MANDI
DATE	
SCALE 1:1000	
DRAWN BY	
CHECKED BY	

A.A.P.	DEPUTY A.P.	C.C.P.	C.E.O.